GUALALA NURSERY PO BOX 957 GUALALA 95445-0957

LANDSCAPE DESIGN FOR 38950 S HWY 1 GUALALA
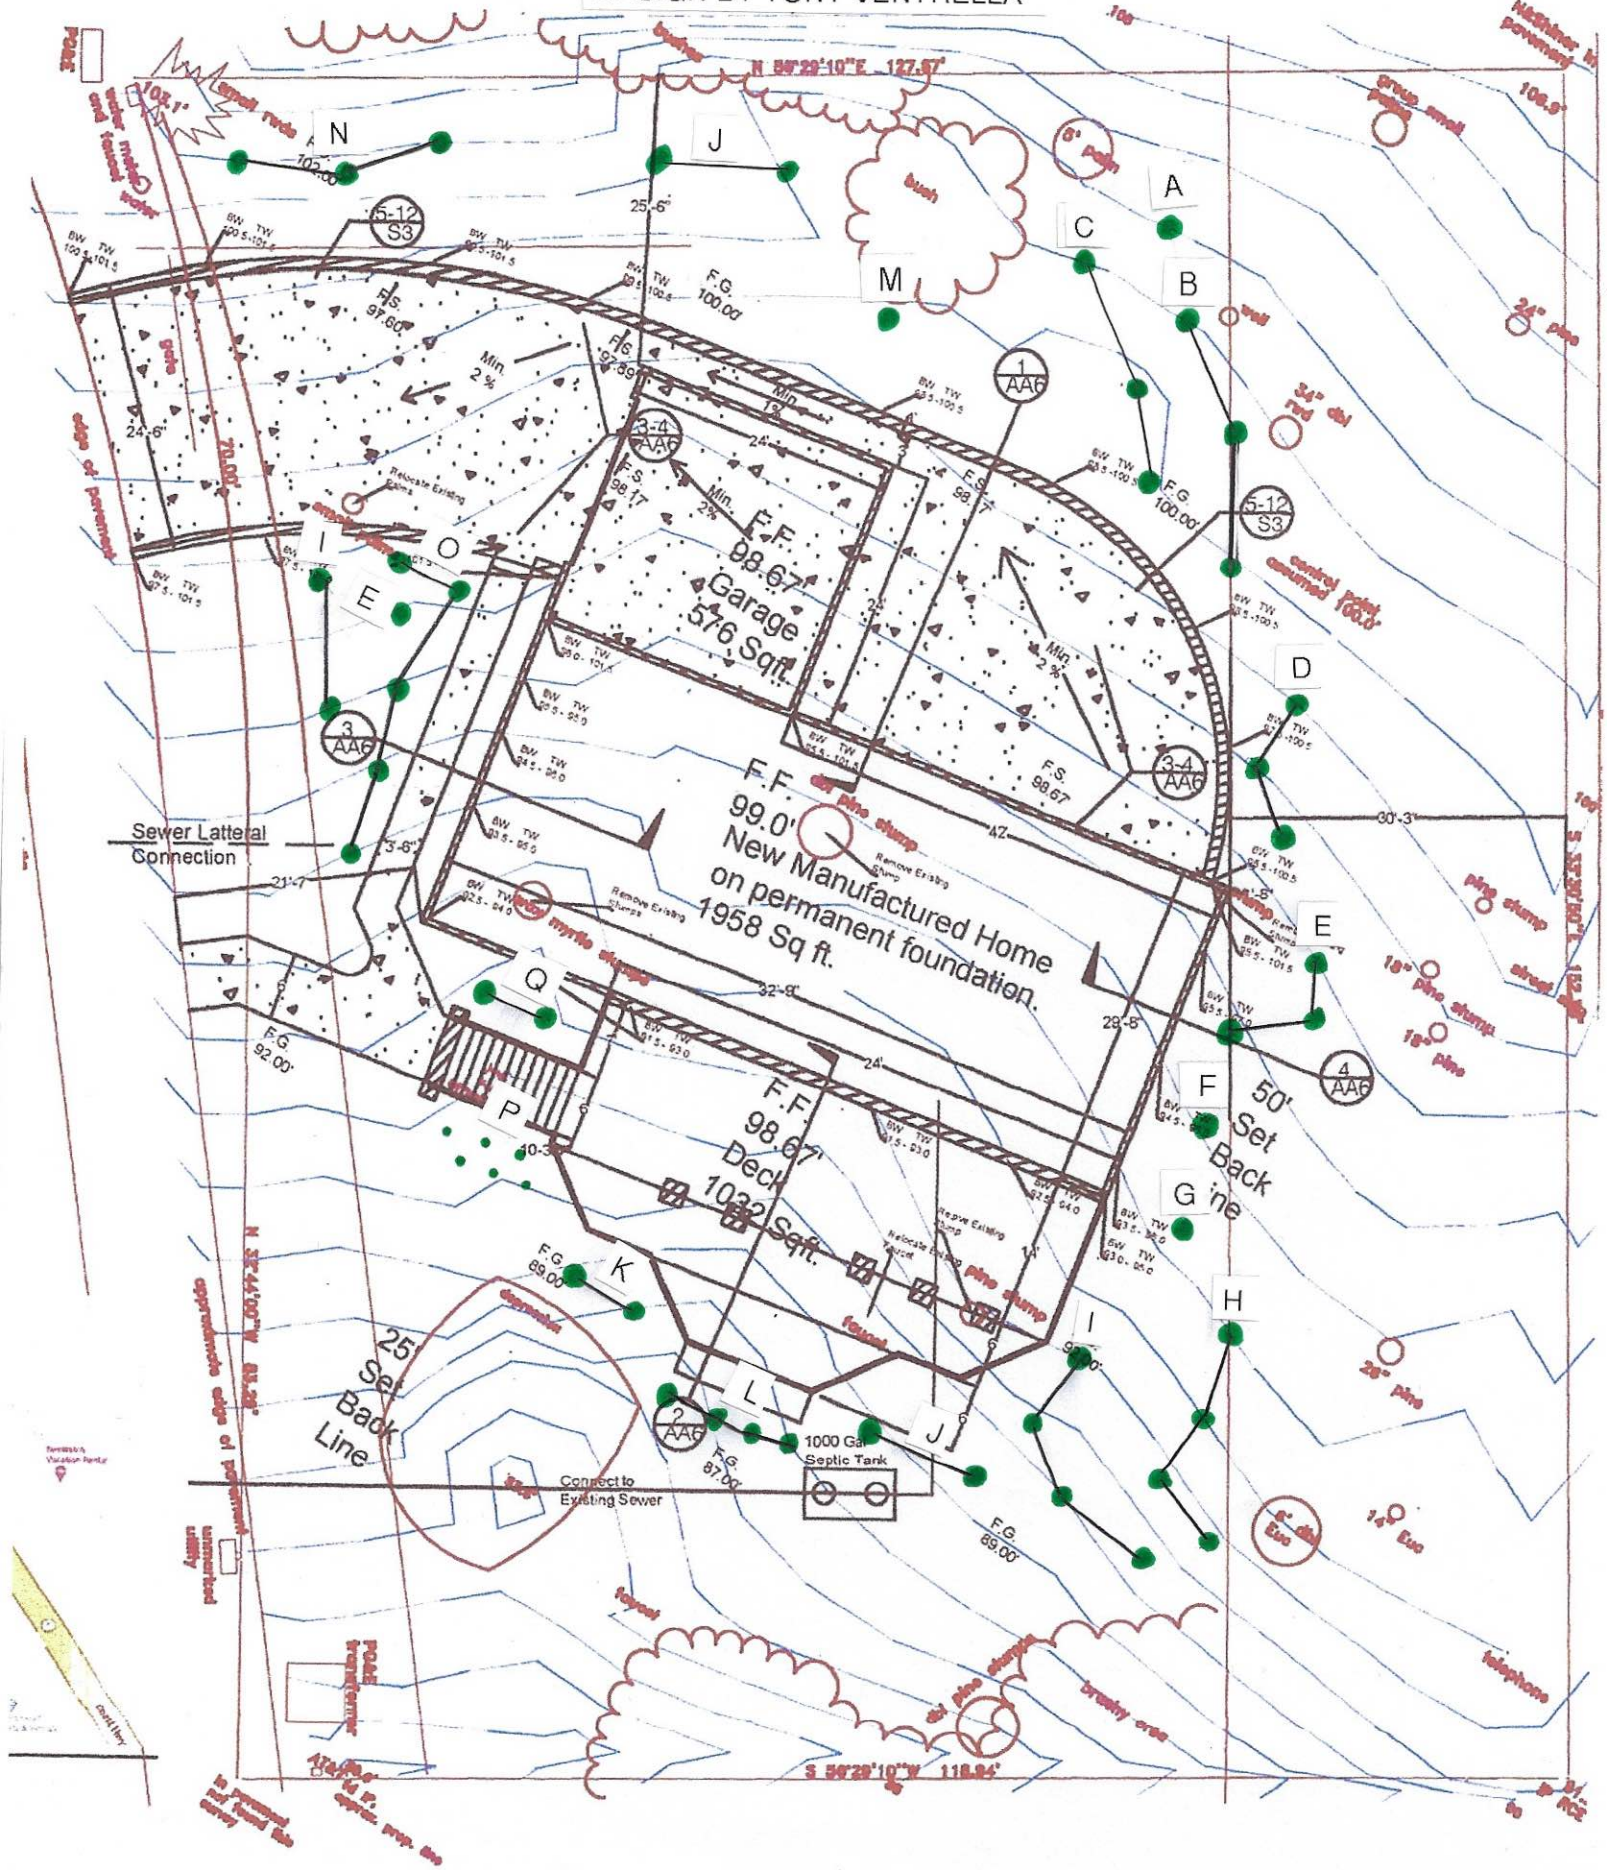
DESIGN BY TONY VENTRELLA